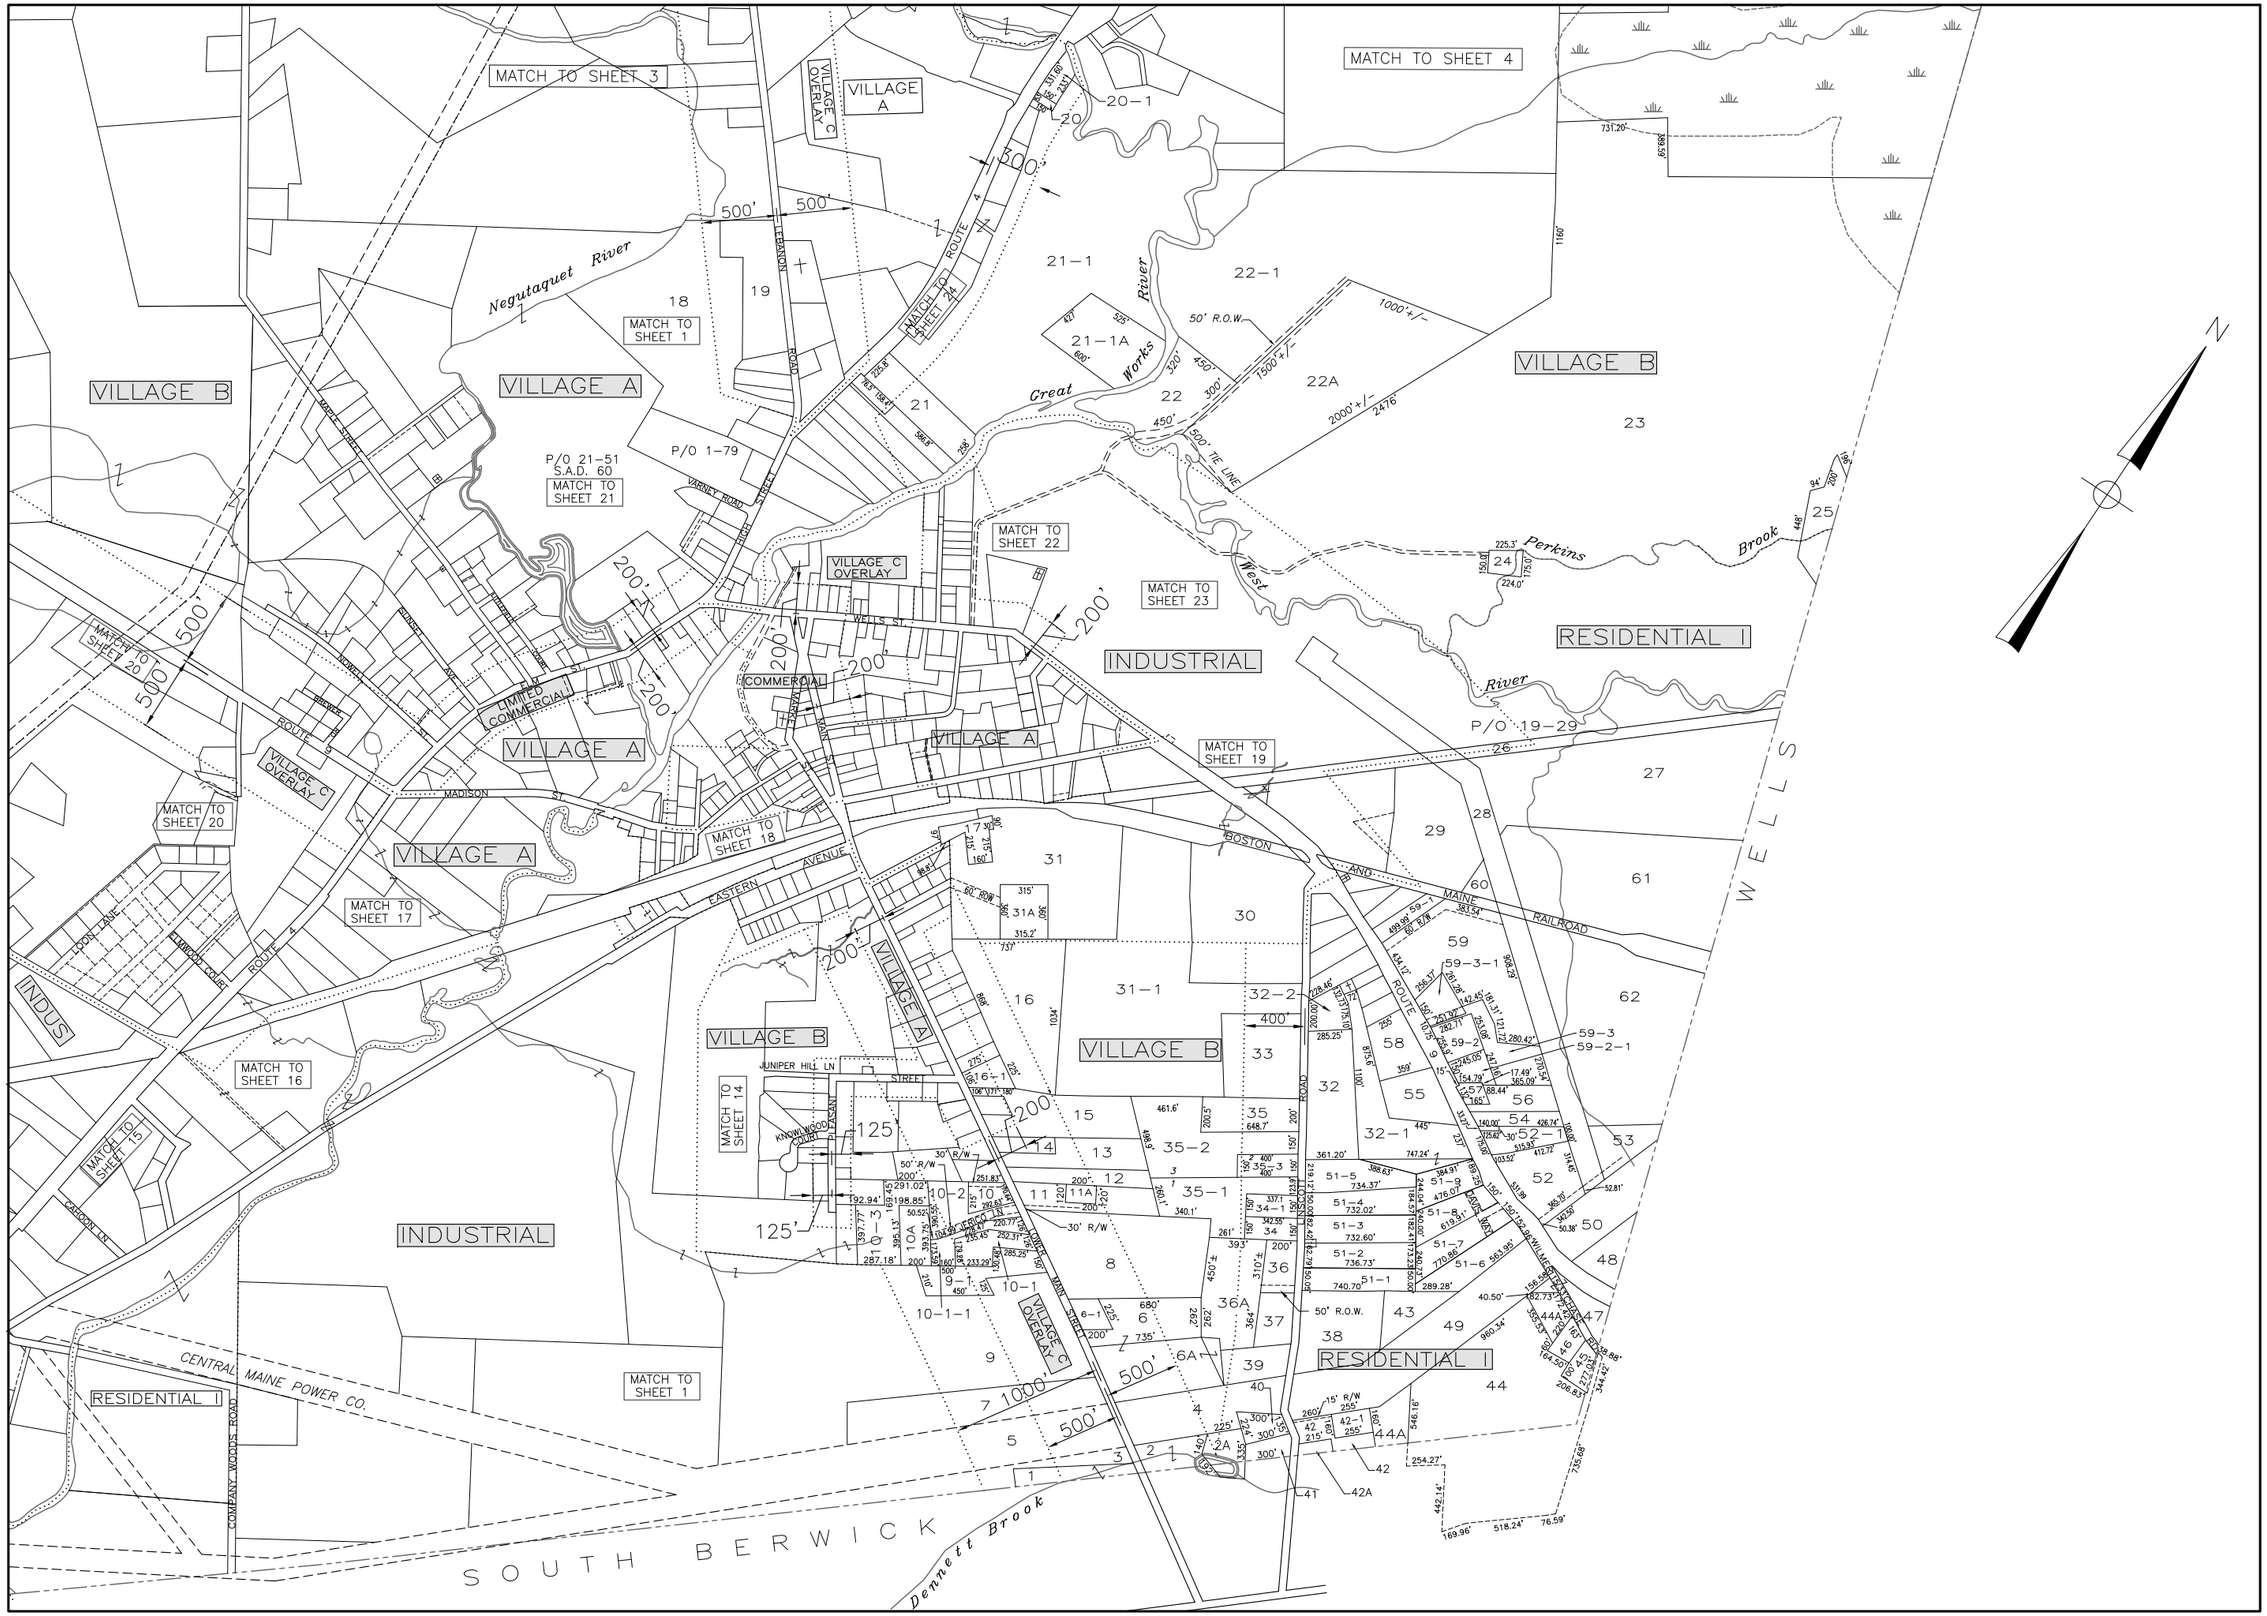

2

MAP NUMBER

PROPERTY MAP

TOWN OF NORTH BERWICK

YORK COUNTY MAINE

200' 0 250' 500'

SCALE 1 INCH = 500 +/- FEET

FOR ASSESSMENT PURPOSES ONLY
NOT TO BE USED FOR CONVEYANCES

UPDATED: APRIL 1, 2009

LEGEND

PARCEL NUMBERS ---------- 1
MATCH LINE ----------
ADJACENT MAPS ---------- MATCH TO SHEET 1
COMMON OWNERSHIP ----------
ZONE LABEL ---------- VILLAGE C OVERLAY
ZONE BOUNDARY ----------
PARCELS SHOWN ON ADJACENT SHEETS --- P/O 12-5 (MAP NO. - PARCEL NO.)