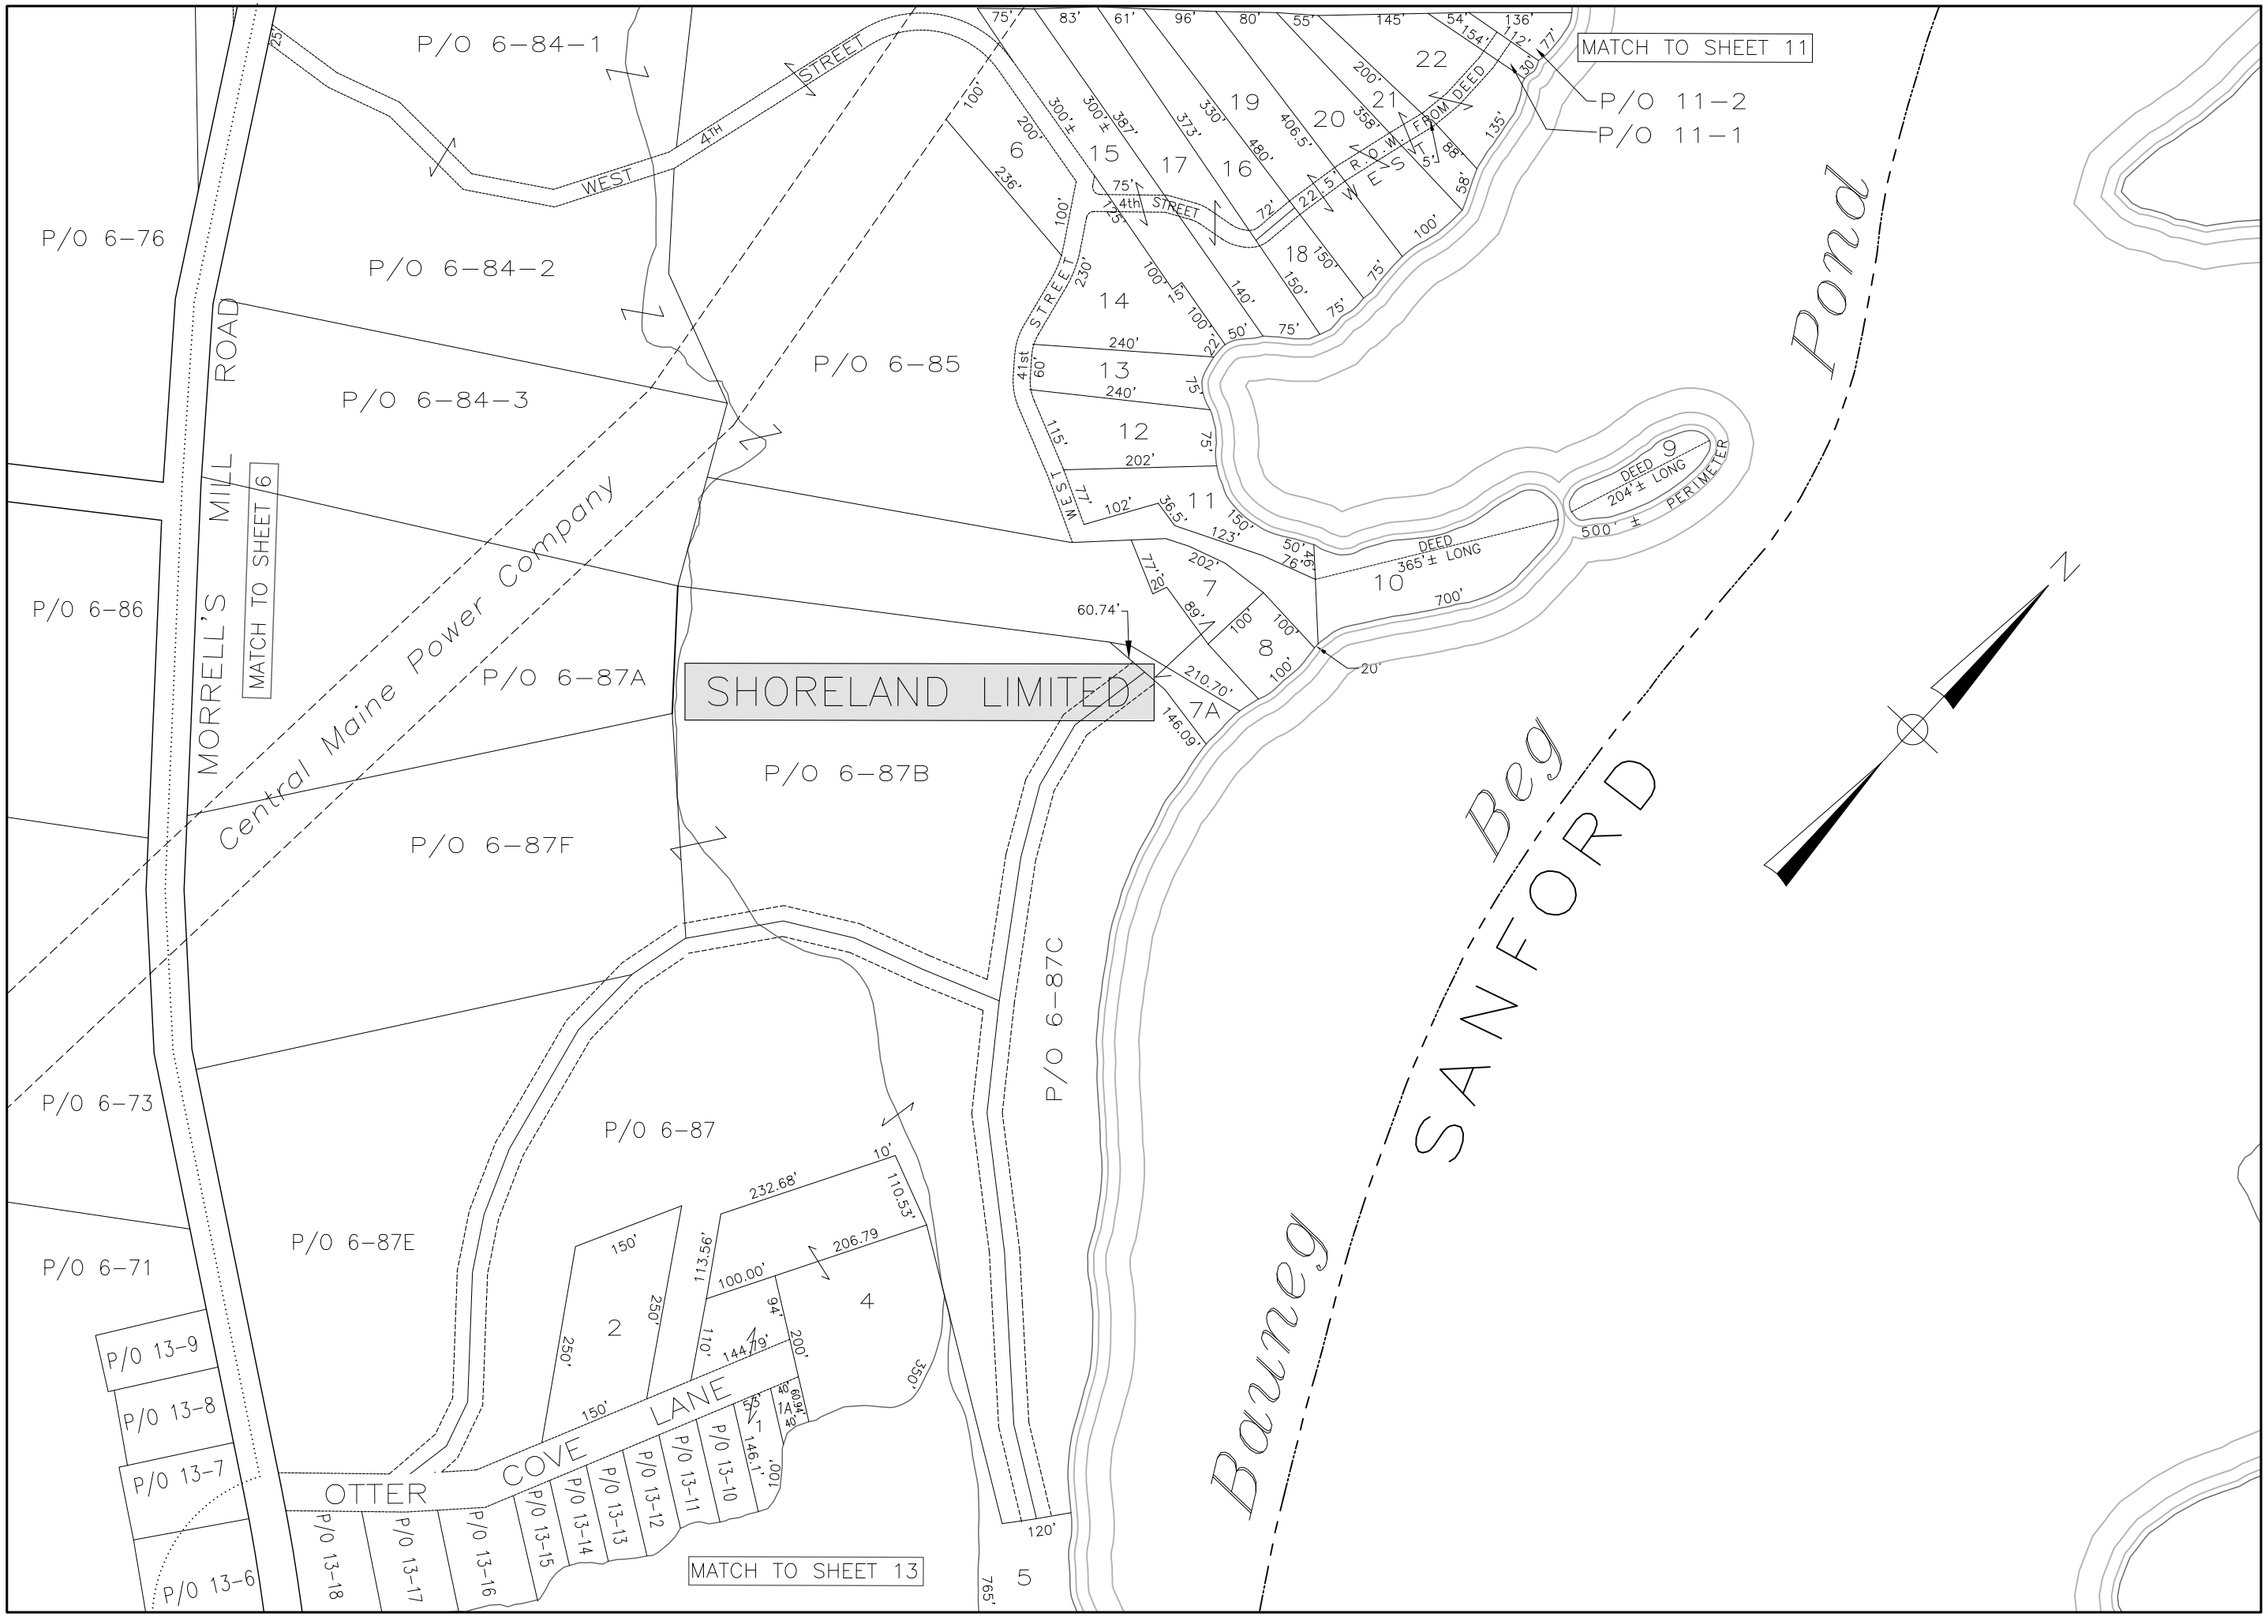

12

MAP NUMBER

PROPERTY MAP

TOWN OF NORTH BERWICK

YORK COUNTY MAINE

40' 0 50' 100'

SCALE 1 INCH = 100 +/- FEET

FOR ASSESSMENT PURPOSES ONLY
NOT TO BE USED FOR CONVEYANCES

UPDATED: APRIL 1, 2009

LEGEND

PARCEL NUMBERS ---------- 1

MATCH LINE ---------- ---

ADJACENT MAPS ---------- MATCH TO SHEET 1

COMMON OWNERSHIP ---------- ~

ZONE LABEL ------ VILLAGE C OVERLAY

ZONE BOUNDARY ---- .....

PARCELS SHOWN ON ADJACENT SHEETS --- P/O 12-5 (MAP NO. - PARCEL NO.)